FilmL.A., Inc.
6255 W Sunset Blvd, 12th Floor
Hollywood, CA 90028
t: (213)977-8600 - f: (213)977-8601
www.filmla.com

Summary Information

Permit No: F00146636-A **Type of Permit:** FILMING **Release Date:** 01/04/2019

Production Company CURB YOUR ENTHUSIASM INC

Insured Company Name CURB YOUR ENTHUSIASM INC

Contact Phone No. 1 310-315-4740
Contact Phone No. 2
Fax 310-315-4741
Address 3000 W OLYMPIC BLVD, BLDG 3, SUITE 1450
SANTA MONICA, California 90404

Production Title CURB YOUR ENTHUSIASM 1005-1006

Type of Production TV Sitcom

Producer MYCHELLE DECHAMPS

Director JEFF SCHAFFER ERIN O'MALLEY

1st AD ADAM FEIL

Production Manager MARY CHURCH

FilmL.A. Coordinator Brian Palmert

Location Manager JESSE COLE
Primary Phone Mobile - 310-266-6905
Secondary Phone

Location Assistant DEREK ALVARADO
Primary Phone Mobile - (310) 210-8926
Secondary Phone

Fees

Posting 300	$69.00
Posting 900	$207.00
Notification Charge	$170.00
LA CITY LANE AND STREET CLOSURE FEE	$312.00
LA CITY DEPT OF REC AND PARKS PARK MONITOR FEE	$380.00
FILMLA NON-REFUNDABLE FILM PERMIT RIDER FEE	$109.00
LA CITY FIRE SAFETY OFFICER	$1,615.00
LA CITY DEPT OF REC AND PARKS CATERING 75 PLUS PERSONS	$450.00
LA CITY DEPT OF REC AND PARKS MONITOR REPORTING FEE	$76.00

Total Permit Fee $3,388.00

Number of Locations 1

NOT A PERMIT

FilmL.A., Inc.
6255 W Sunset Blvd, 12th Floor
Hollywood, CA 90028
t: (213)977-8600 - f: (213)977-8601
www.filmla.com

Summary Information — Location

Permit Number	F00146636-A	**Location Manager**	JESSE COLE
Production Company	CURB YOUR ENTHUSIASM INC	Primary Phone	Mobile - 310-266-6905
Insured Company	CURB YOUR ENTHUSIASM INC	Secondary Phone	
Production Title	CURB YOUR ENTHUSIASM 1005-1006		

Location Address 4955 Van Nuys Blvd, Sherman Oaks, CA, 91403

Location Type Office Building

Prep Dates 1/6/2019 - 1/6/2019 07:00 - 19:00 1 day

Film Dates 1/7/2019 - 1/7/2019 05:00 - 23:00 1 day

Open or Closed to the Public Open

Generic Conditions

*Certain service and personnel fees required by jurisdictional agencies are not collected by FilmL.A. Any such fees must be paid directly to the appropriate agency, and a separate invoice will be provided to the permittee.
*LAFD UFSO: Company must contact FilmL.A. for extension of the Uniformed Fire Safety Officers' hours. During normal business hours, UFSO must also inform the LAFD Film desk of the extension.
Community Survey Obtained
Equipment staging and vehicles may park on one side of the street only.
Must Maintain 5' Clearance on Sidewalks/Walkways
No cast or crew parking on area streets
No interference with merchant activity.
No interference with vehicular or pedestrian traffic
No stopping or setting up in front of merchants or residents without prior approval
Number of uniformed officers listed on the permit is a minimum requirement.
Permittee remains responsible for deploying a sufficient number of uniformed officers to provide traffic and crowd control to ensure the safety of the film crew and the public.
Traffic control must be done in accordance w/MUTCD
Traffic Officers Required
Uniformed officers shall have a copy of the film permit in their possession and are required to confirm that all traffic control signage devices are in place.

Please see attached documents

63620 Van Nuys Sherman Oaks HARTSOOK.pdf
Van Nuys Blvd btwn Addison St Huston St WS Curb - Curb Your Enthusiasm (Rev 1).pdf

Equipment on Location

Type	Quantity
5 or 10 ton trucks	2
Cast/Crew vehicles	70

Personnel on Location

Type	Quantity
Cast	3
Crew	65
Extras	8

NOT A PERMIT

FilmL.A., Inc.
6255 W Sunset Blvd, 12th Floor
Hollywood, CA 90028
t: (213)977-8600 - f: (213)977-8601
www.filmla.com

Summary Information — Location

Permit Number	F00146636-A	**Location Manager**	JESSE COLE
Production Company	CURB YOUR ENTHUSIASM INC	Primary Phone	Mobile - 310-266-6905
Insured Company	CURB YOUR ENTHUSIASM INC	Secondary Phone	
Production Title	CURB YOUR ENTHUSIASM 1005-1006		

Catering Truck	1	LA City UFSO assigned	44261
Cube Trucks	2	Off-Duty/Retired LAPD Officer(s)	1
Generator	1	Rec & Park Monitor required	1
Vans	3		

Filming Activities Camera on sticks; Equipment on property; Handheld equipment; Interior Dialogue; Interior models against scenery; Interior motion without sound;

Jurisdiction **Political:** Los Angeles City - Council District 04 **Police:** Los Angeles Police Department **Fire:** Los Angeles City

Thomas Guide **Page:** 562 **Grid:** A3

Approvals

LOS ANGELES CITY DEPARTMENT OF REC & PARKS - FILM OFFICE	Isabel Aguilar
LOS ANGELES CITY POLICE DEPARTMENT	Vincent Aguirre
FILMLA. CLOSURES	Joshua Mingo
LOS ANGELES CITY DEPARTMENT OF PUBLIC WORKS	Jessica Castro
LOS ANGELES CITY FIRE DEPARTMENT - FILM UNIT	Jeffrey Hudson

Coordinator Note 1 REC&PARK MONITOR REQUIRED ON 1/7 FROM 0700HRS TO 1700HRS - FOR CATERING - VAN NUYS SHERMAN OAKS HARTSOOK LOT

Coordinator Note 1 UFSO REQUIRED ON 1/7 FROM 0500HRS TO 2300HRS

Coordinator Note RIDER A RELEASES LOCATION

Parking

Base Camp Location Type : Other Location	4827 Sepulveda Blvd, Sherman Oaks, CA, 91403	**Crew Parking** Location Type : Other Location	4827 Sepulveda Blvd, Sherman Oaks, CA, 91403

Parking Notes
Catering lunch at Van Nuys Sherman Oaks Park: PFO reservation #63620 (7a-5p)

Posting "No Parking" signs S/S ADDISON ST., VAN NUYS BLVD. - WEST 300FT.

NOT A PERMIT

FilmL.A., Inc.
6255 W Sunset Blvd, 12th Floor
Hollywood, CA 90028
t: (213)977-8600 - f: (213)977-8601
www.filmla.com

Summary Information — Location

Permit Number F00146636-A
Production Company CURB YOUR ENTHUSIASM INC
Insured Company CURB YOUR ENTHUSIASM INC
Production Title CURB YOUR ENTHUSIASM 1005-1006

Location Manager JESSE COLE
Primary Phone Mobile - 310-266-6905
Secondary Phone

Approximate Footage 0 - 300 **Log Number** 227410

Date(s) 1/6/2019 to 1/7/2019 **Time(s)** 07:00 to 19:00

Posting "No Parking" signs N/S ADDISON ST., VAN NUYS BLVD. - WEST 150FT.
N/S HUSTON ST., VAN NUYS BLVD. - VISTA DEL MONTE

Approximate Footage 601 - 900 **Log Number** 227411

Date(s) 1/7/2019 to 1/7/2019 **Time(s)** 00:00 to 00:00

Lane / Full Closure W/S CURB LANE CLOSURE VAN NUYS BLVD., ADDISON ST - HUSTON ST

2 SOUTHBOUND TRAVEL LANES MUST BE MAINTAINED AT ALL TIMES
ALL DRIVEWAYS/ACCESS POINTS TO SHERMAN OAKS HOSPITAL MUST BE MAINTAINED AT ALL TIMES

Approximate Footage 0 - 300

Date(s) 1/7/2019 to 1/7/2019 **Time(s)** 05:00 to 23:00

NOT A PERMIT

PARK FILM OFFICE
City of Los Angeles, Department of Recreation and Parks
4730 Crystal Springs Drive, (Mail Stop 664)
Los Angeles, California 90027
Telephone: (323) 644-6220 Fax: (213) 847-6056

Film Production Guidelines

Welcome to the City of Los Angeles, Department of Recreation and Parks. In our partnership to protect the environmental integrity of our parks the Park Film Office is providing guidelines to ensure a safe and successful film shoot. Please review and provide copies of these guidelines to the appropriate responsible persons. Thank you for the continuous use of our parkland.

VAN NUYS SHERMAN OAKS HARTSOOK LOT

- **OK to CATER at VAN NUYS SHERMAN OAKS HARTSOOK LOT ON 01/07/2019 (See plot plan)**
- **OK FOR CATERING TRUCK, CUBE TRUCK, 4 PASSENGER VANS (See plot plan)**
- **OK TO SETUP 6-8 10X20 POP UP TENTS, TABLES AND CHAIRS FOR 120 PEOPLE. (SEE PLOT PLAN)**
- **MUST LEAVE SPACES OPEN FOR PATRIONS. PRODUCTION DOES NOT HAVE EXCLUSIVE USE OF THE LOT**
- **OK FOR GENERATOR ONSITE GENERATOR MUST COMPLY WITH FSO AND OR MONITOR STANDARDS.**
- **Vehicles and/or heavy equipment are not allowed on turf areas unless prior approval is given by the Park Film Office.**
- **NOT APPROVED TO BASECAMP IF BASECAMP ACTIVITIES START MONITOR MUST PULL IN A RIDER AN CORRECTED FEES MAY BE COLLECTED.**
- **May not block or restrict access to parking lot at any time.**

- **Use of City utilities (water and electricity) is $75 per use, per day and the company will be invoiced by the Park Film Office.**
- **Pyrotechnics, explosions, stunts and special effects may be considered on a case-by-case basis for exterior use only and requires approval by LAFD and the Park Film Office. Any special effects that may cause damage to the interior/exterior of cave integrity are not permitted.**
- **Vehicles and/or heavy equipment are not allowed on turf areas unless prior approval is given by the Park Film Office.**
- **Production companies must provide their own restroom and trash receptacles. The City dumpsters and trash cans cannot be used so all self-generated trash has to be removed and disposed of off-site.**
- **No simulated sex allowed on Park property.**
- **No nudity allowed on Park property.**
- **Film permits do not provide exclusive use of a park or recreation area.**

NOT A PERMIT

- Service roads, parking lot driveway access, handicap or electric vehicle designated parking stalls may not be blocked or restricted. Emergency vehicle access lanes must be maintained in parking lots and park streets at all times.
- A 20 Foot unobstructed lane must be maintained between parked vehicles/trailers in all parking lots and Recreation and Parks roadways for emergency vehicle access.
- Due to underground plastic irrigation lines and trees having shallow root systems, staking and or drilling into turf, rocks, trees or asphalted areas is not permissible unless prior approval is given by the Park Film Office. This approval will be noted in the permitted guidelines.
- Locked park gates can only be accessed by a Park Film Office Monitor. Security of open gates must be provided by the permitted company. Any equipment that is permitted to stay overnight must be guarded by the permitted company's security group.
- Alterations to natural or manmade surroundings or content of the park are not permissible unless documented in these specific guidelines. The permit holder is financially responsible for all remediation should there be any damage or unauthorized alteration to Department property. The remediation and cost of will be determined by the Park Film Office.
- A Park Film Office Monitor(s) may be assigned to the permitted location. Their job is to ensure guidelines are followed, liaison between park patrons, other City employees and a communication link between Permitee and the Park Film Office for any additional needs or authorizations. When the Park Film Office is closed the Park Film Monitor has the authority and responsibility to modify these guidelines within the parameters given to them by their supervisor. The Park Film Monitor has access 24/7 to contact their supervisors if needed. The Permitee will be required to adhere to the instructions, restrictions and requests given by the Park Film Monitor.
- Smoking: No Smoking unless in designated area
- No smoking on trails.
- Fire extinguisher required for generators on site.
- Smoking is prohibited on all Department properties. An exception has been made for permitted film production companies to smoke in areas that are designated by the Fire Safety Officer or Park Film Monitor. If a Fire Safety Officer or Park Film Monitor is not assigned to the Permitee there will be no smoking with the exception of an actor smoking while performing or as part of the scene.
- A designated smoking area may not be near any patron activity or facility. Large buckets of sand or water must be placed in this area for disposal of tobacco or tobacco related products. The designated smoking area may be revoked or not allowed depending on weather and location conditions. Failure to comply with the smoking restrictions may result in a fine.
  -

F-146636

CURB YOUR ENTHUSIASM INC/ CURB YOUR ENTHUSIASM 1005-1006 (VAN NUYS SHERMAN OAKS PARK –HARTSOOK LOT)

NOT A PERMIT

Permit #F00146636-A

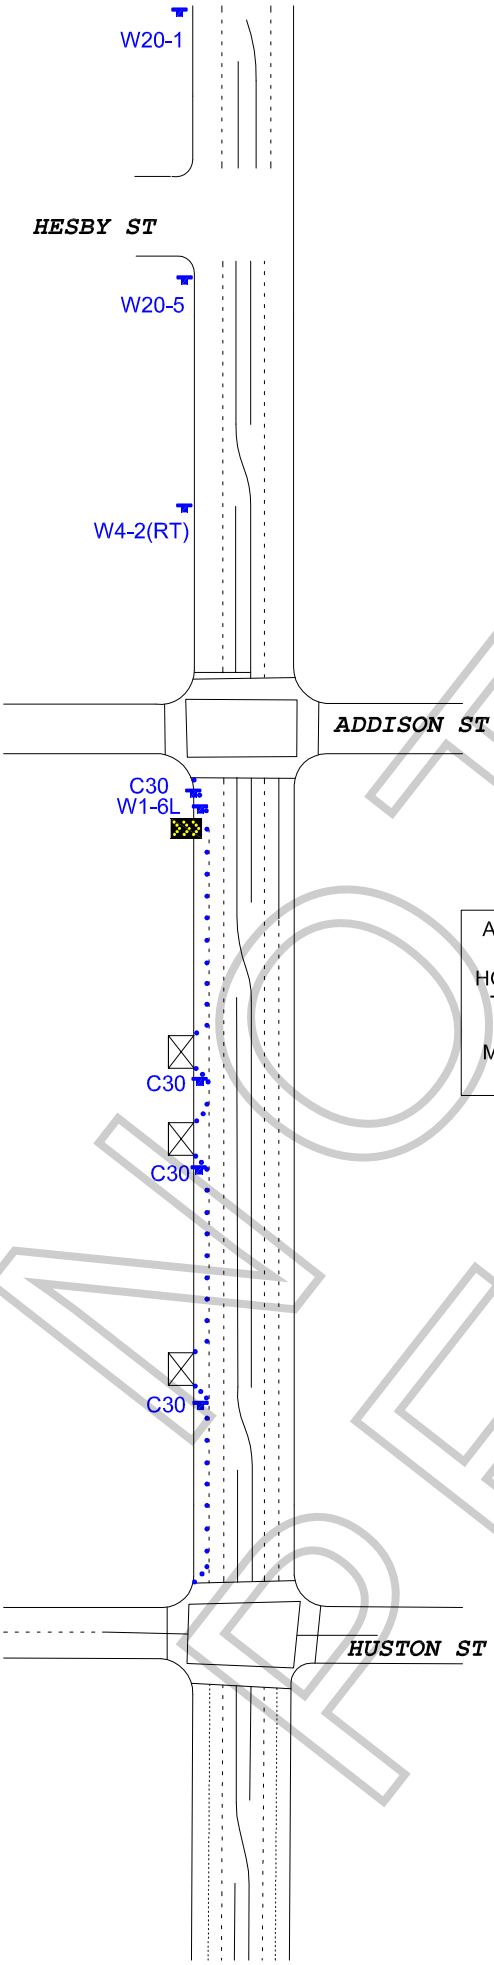

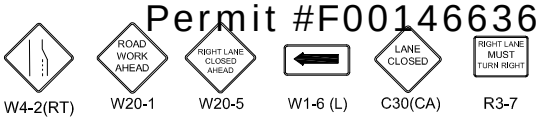

Ⓢ TRAFFIC SIGNAL

● TRAFFIC CONE

TYPE I W/ SIGN

FLASHING ARROW SIGN (FAS)

ALL TRAFFIC CONTROL WILL BE INSTALLED TO MEET OR EXCEED THE LATEST CA-MUTCD MINIMUM REQUIREMENTS

ALL ACCESS TO THE HOSPITALWITHIN THE CLOSURE WILL MAINTAINED AT ALL TIMES.

WORK ZONE TRAFFIC CONTROL PLAN
GENERAL NOTES

1. DATE/TIME: 1-7-19 FROM 05:00 HOURS TO 23:00 HOURS.
2. ALL SIGNING, STRIPING, AND TRAFFIC CONTROL DEVICES SHALL CONFORM TO THE (CURRENT) STATE OF CALIFORNIA DEPARTMENT OF TRANSPORTATION (CALTRANS) STANDARD PLANS AND STANDARD SPECIFICATIONS, CALIFORNIA MUTCD, AND ANY ADDENDUMS THERETO, AND AS SHOWN ON THESE PLANS, SYMBOLS AND ABBREVIATIONS USED ARE SHOWN ON CALTRANS STANDARD PLANS.
3. THERE WILL BE NO INTERFERENCE WITH TRAFFIC SIGNALS OR CROSSWALKS.
4. CONES WILL BE 28" MINIMUM HEIGHT AND HAVE REFLECTORIZED SLEEVES FOR NIGHT WORK.
5. POLICE WILL DIRECT TRAFFIC IF NECESSARY.

TCP FOR:	CURB YOUR ENTHUSIASM
LOCATION:	W/S CURB LANE CLOSURE - VAN NUYS BLVD ADDISON ST TO HUSTON ST SHERMAN OAKS, CALIFORNIA
CONTACT:	TIM BALLOU OFFICE# 213-763-9000 JESSE COLE PH# 310-266-6905
	JCL TRAFFIC SERVICES (213) 622-9775 C31-CA Lic # 805357
DATE / REVISIONS	DRAFTER: MARIO MENJIVAR SCALE: N.T.S. FILM LA: BP

NOT A PERMIT